"Autumn Hills Estates"

Final Plat - Part of the SE 1/4 of Section 13, Township 2 South, Range 10 West, Lauderdale County, Alabama

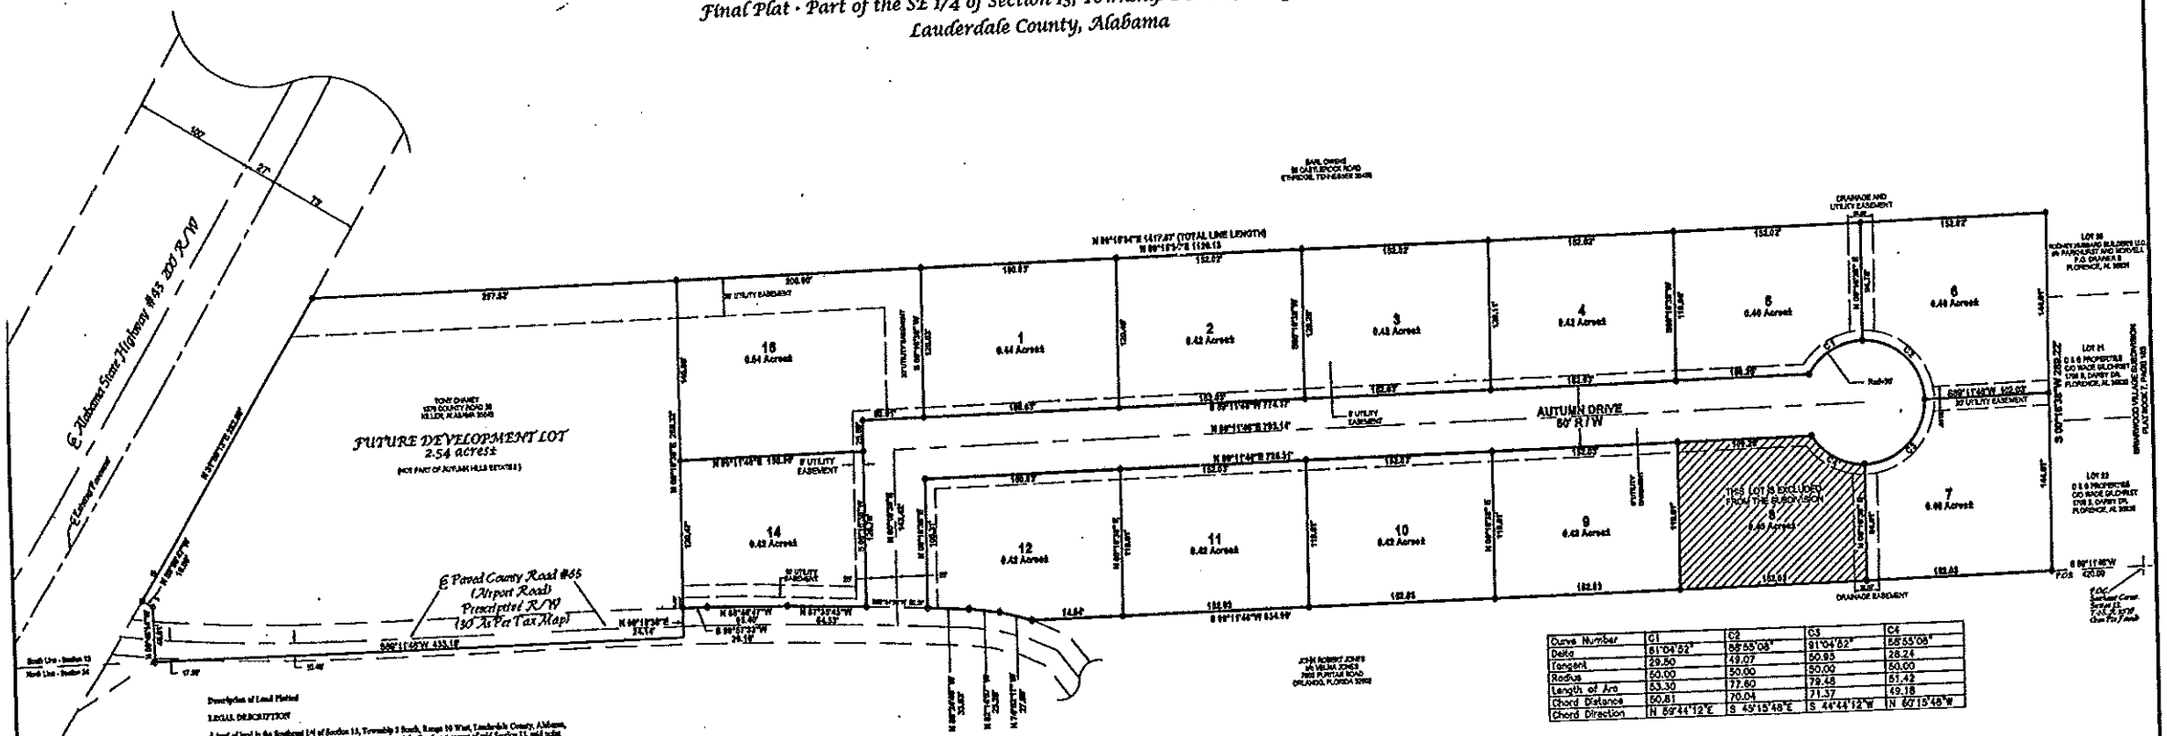
E. Paved County Road #65 (Airport Road) Prescriptive R/W (50' As Per Tax Map)
FUTURE DEVELOPMENT LOT
2.54 acres±
(NOT PART OF AUTUMN HILLS ESTATES)
AUTUMN DRIVE
60' R/W
THIS LOT IS EXCLUDED FROM THE SUBDIVISION
DRAINAGE AND UTILITY EASEMENT
DRAINAGE EASEMENT
UTILITY EASEMENT
S 00°16'36" W 285.22'
S 00°11'46" W 433.18'
