BROOKWOOD SUBDIVISION PHASE II

PART OF THE NORTHEAST 1/4 OF SECTION 20,
TOWNSHIP 2 SOUTH, RANGE 9 WEST,
LAUDERDALE COUNTY, ALABAMA

7/119

SURVEYOR'S CERTIFICATE

I, James E. Alexander, a Registered Land Surveyor in the State of Alabama, hereby certify that I have surveyed that tract of land designated " *Brookwood Subdivision Phase II*", situated in Section 11, Township 2 South, Range 9 West, Lauderdale County, Alabama; that I have subdivided said tract of land into lots, giving the bearing and length of each lot line; and have shown the streets and easements dedicated by the bearing, length and width of each; that the plat shown hereon is a true and correct plat of said survey; that I have correctly shown the relationship to the U. S. Government survey of public lands in the State of Alabama; that said survey was performed in accordance with the "Standard of Practice for Land Surveying in the State of Alabama"; given under my hand and seal, this 6th day of October, 2006.

James E. Alexander, Reg. Land Surveyor
Alabama Certificate No. 24022

I, James E. Alexander, a Registered Land Surveyor, do hereby certify that all roads located hereon and all components of this plat have no error of closure exceeding 1:10,000.

James E. Alexander, Registered Land Surveyor

OWNERS CERTIFICATE AND DEDICATION

We, the undersigned, Tommy D. Woods, Larry D. Woods and Robert E. Woods, do hereby certify that we are the owners of and the only persons having any right, title, or interest in the land shown on the Plat of "*Brookwood Subdivision Phase II*", and that the Plat represents a correct survey of the above described property made with our consent, and that we hereby dedicate to the public use all the streets as shown on said plat. The easements as shown on the Plat are created for the installation and maintenance of public utilities. We hereby guarantee a clear title to all lands so dedicated from our heirs and ourselves or assigns forever, and have caused the same to be released from all encumbrances so that the title is clear except as shown in the abstractor's certificate.

Tommy D. Woods

Tommy D. Woods
As Attorney-in-Fact for Larry D. Woods

Tommy D. Woods
As Attorney-in-Fact for Robert E. Woods

Witness my hand this 5th day of October 2006.

CERTIFICATION OF HEALTH OFFICIAL

This subdivision meets the approval of the Lauderdale County Health Department subject to certain conditions of approval and/or lot deletions on file with the said County Health Department, which conditions are made a part of this approval as if set out herein, this the 6th day of Oct. 2006.

County Health Officer

CERTIFICATION OF COUNTY ENGINEER

Approved for recording by the County Engineer, Lauderdale County, Alabama, this the 22nd day of November, 2006.

County Engineer

CERTIFICATION OF ENGINEER

I, Larry Black, P.E., hereby certify that I have designed all storm drainage facilities in this subdivision and also certify that the roads, streets and drainage are built according to specifications on the 28th day of November 2006.

Larry Black, P.E.
Alabama Certificate No. 11294

CERTIFICATION OF APPROVAL FOR RECORDING

I hereby certify that the subdivision plat for "*Brookwood Subdivision Phase II*" has been found to comply with the Subdivision Regulations for Killen, Alabama, with the exception of such variances, if any, which are noted in the minutes of the Planning Commission, and that it has been approved for recording in the office of the Probate Judge of Lauderdale County, Alabama, this the 24 day of October 2006.

Secretary, Killen Planning Commission

CERTIFICATION OF COUNTY COMMISSION

Approved for recording by the County Commission, Lauderdale County, Alabama, this the 27th day of November 2006.

Chairman, County Commission
Lauderdale County, Alabama

CERTIFICATION OF PROBATE JUDGE FOR RECORDING

I, Dewey D. Mitchell, Probate Judge of Lauderdale County, Alabama, hereby certify that the annexed plat of "*Brookwood Subdivision Phase II*" was filed in this office for recording and was duly recorded in Plat Book _____, Page _____, this the 27 day of November 2006.

Dewey D. Mitchell
Probate Judge

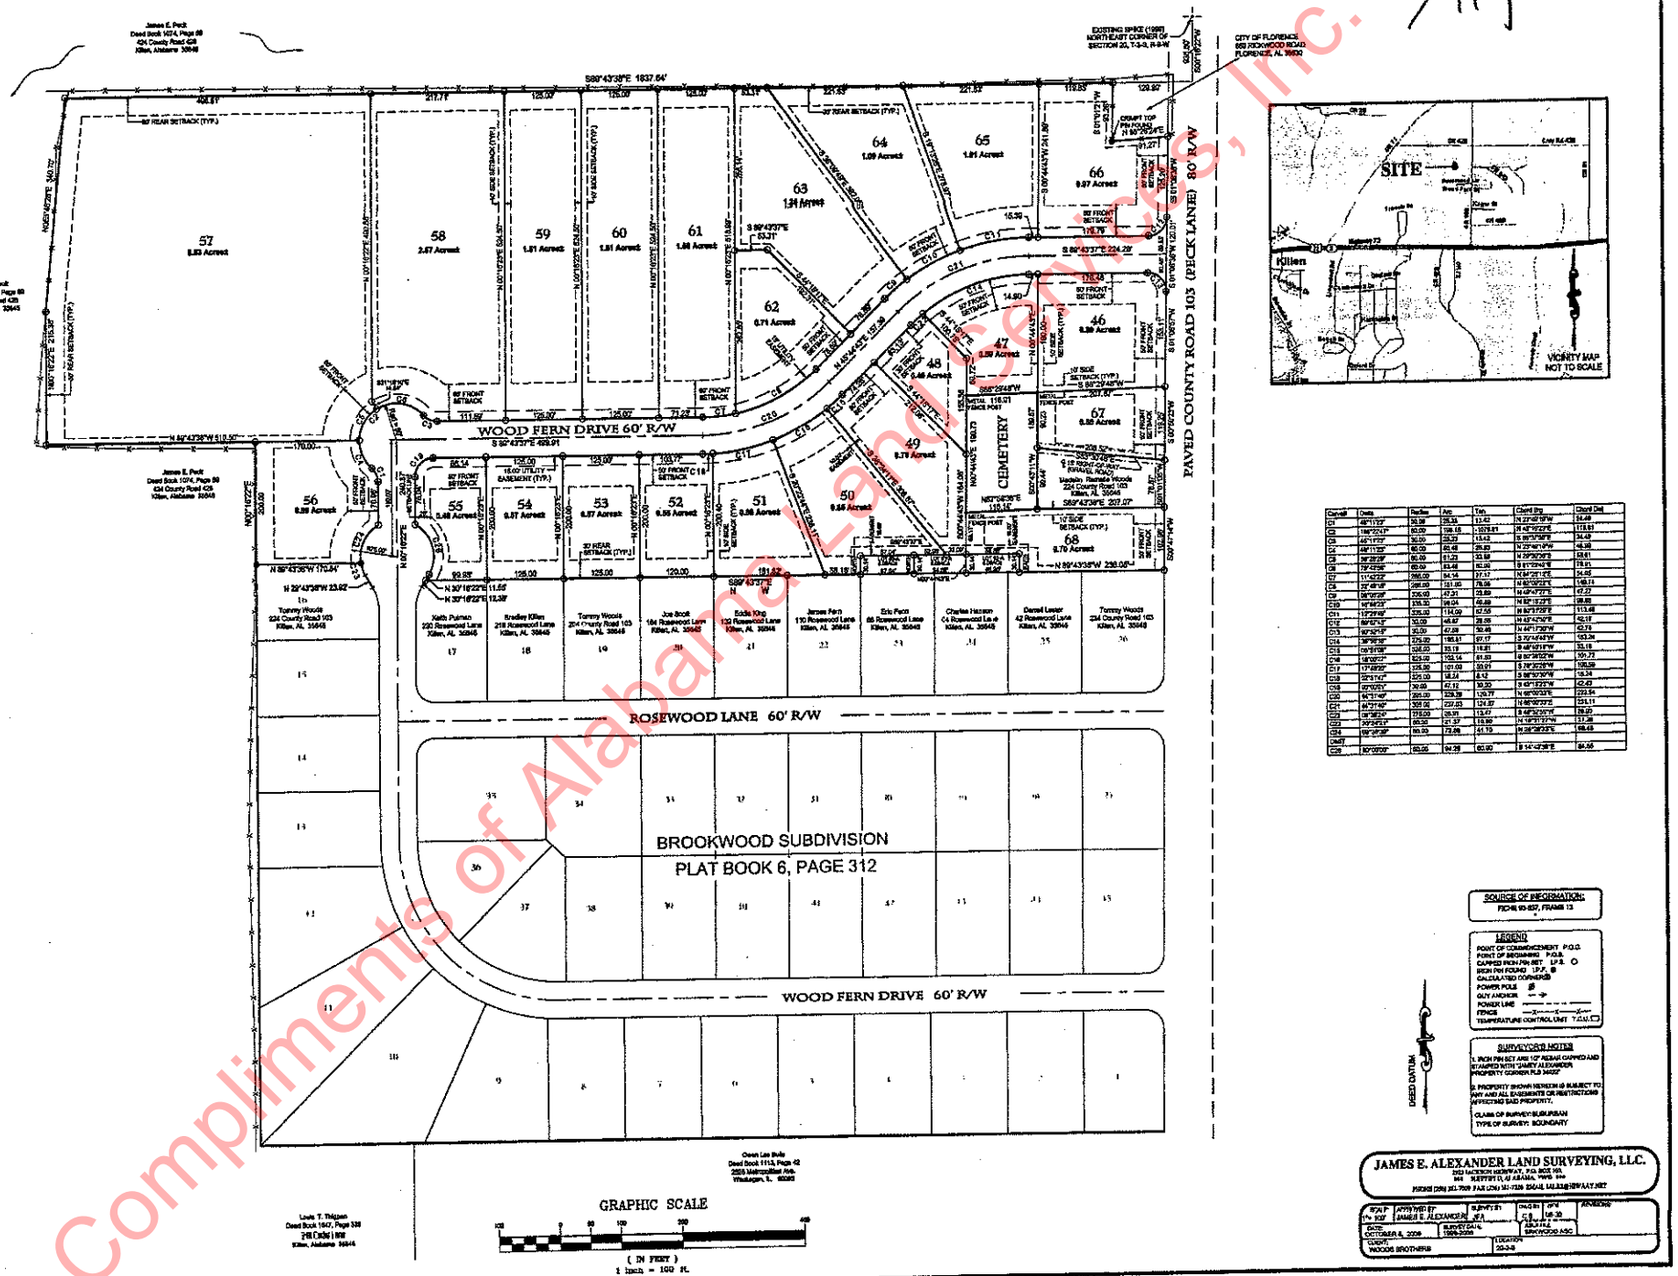

Curve#	Delta	Radius	Arc	Tan.	Chord Brg.	Chord Dist.
C1	48°11'23"	50.00	25.21	13.42	N 23°37'57"W	24.48
C2	48°11'23"	60.00	30.25	16.10	S 23°37'57"E	29.38
C3	48°11'23"	50.00	25.21	13.42	S 23°37'57"E	24.48
C4	48°11'23"	60.00	30.25	16.10	N 23°37'57"W	29.38
C5	90°00'00"	60.00	94.25	60.00	S 44°43'38"E	84.85
C6	39°42'56"	60.00	41.59	21.69	S 69°34'50"E	40.76
C7	39°42'56"	60.00	41.59	21.69	S 29°51'46"E	40.76
C8	90°00'00"	60.00	94.25	60.00	S 44°43'38"E	84.85
C9	11°45'03"	765.00	94.34	47.37	S 84°34'47"E	94.28
C10	11°45'03"	765.00	157.00	78.66	N 84°34'47"W	156.73
C11	2°27'46"	2385.00	102.47	51.24	N 88°47'27"E	102.46
C12	26°16'23"	225.00	47.21	23.89	N 48°47'27"E	47.22
C13	26°16'23"	225.00	103.17	52.49	N 48°47'27"E	102.27
