NATHAN ESTATES ADDITION NO. 2 CITY OF MUSCLE SHOALS

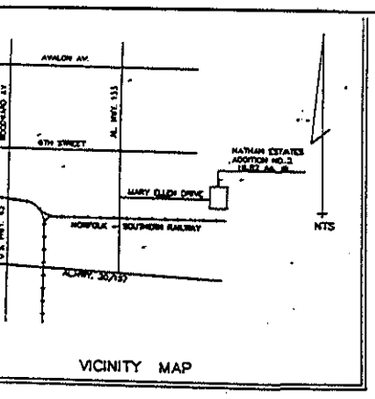

LEGEND

- IRON PIN FOUND
- IRON PIN SET
- CONCRETE MONUMENT FOUND
- BUILDING SETBACK LINES
  - 30' FRONT
  - 25' REAR
  - 12' SIDE
- UTILITY AND/OR DRAINAGE EASEMENT

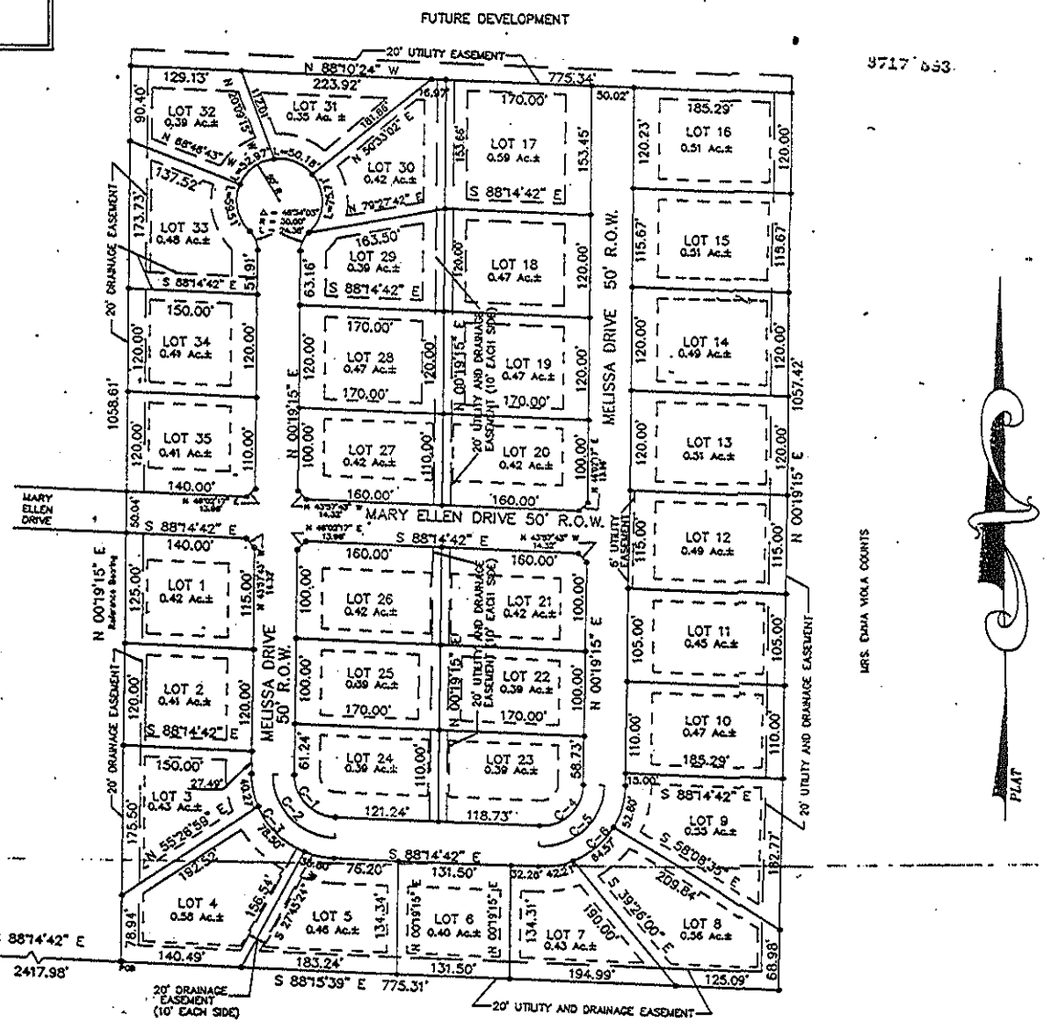

GRAPHIC SCALE

(IN FEET)
1 inch = 100 ft.

— See Restrictions —
9717/894-897
W. Thomas Crosslin,
Judge of Probate
Filed 8-12-97 WH

LARRY W. BLACK
ENGINEERING
912 WEST LAMAR AV.
TUSCUMBIA, AL. 35674
PHONE 205-383-2794

NATHAN ESTATES ADDITION NO.2
ISBELL DEVELOPMENT COMPANY

DRAWN BY JAMES HITT	SCALE 1" = 100'
DATE 7/26/97	CHECKED BY L. BLACK

CURVE TABLE

CURVE	RADIUS	LENGTH	TANGENT	CHORD DISTANCE & BEARING		DELTA
C-1	50.00'	77.29'	48.76'	69.82'	S 43°57'43" E	88°33'57"
C-2	75.00'	115.93'	73.15'	104.73'	S 43°57'43" E	88°33'57"
C-3	100.00'	154.58'	97.53'	139.64'	S 43°57'43" E	88°33'57"
C-4	50.00'	79.79'	51.27'	71.59'	N 46°02'17" E	91°26'03"
C-5	75.00'	119.69'	76.90'	107.39'	N 46°02'17" E	91°26'03"
C-6	100.00'	159.58'	102.53'	143.18'	N 46°02'17" E	91°26'03"